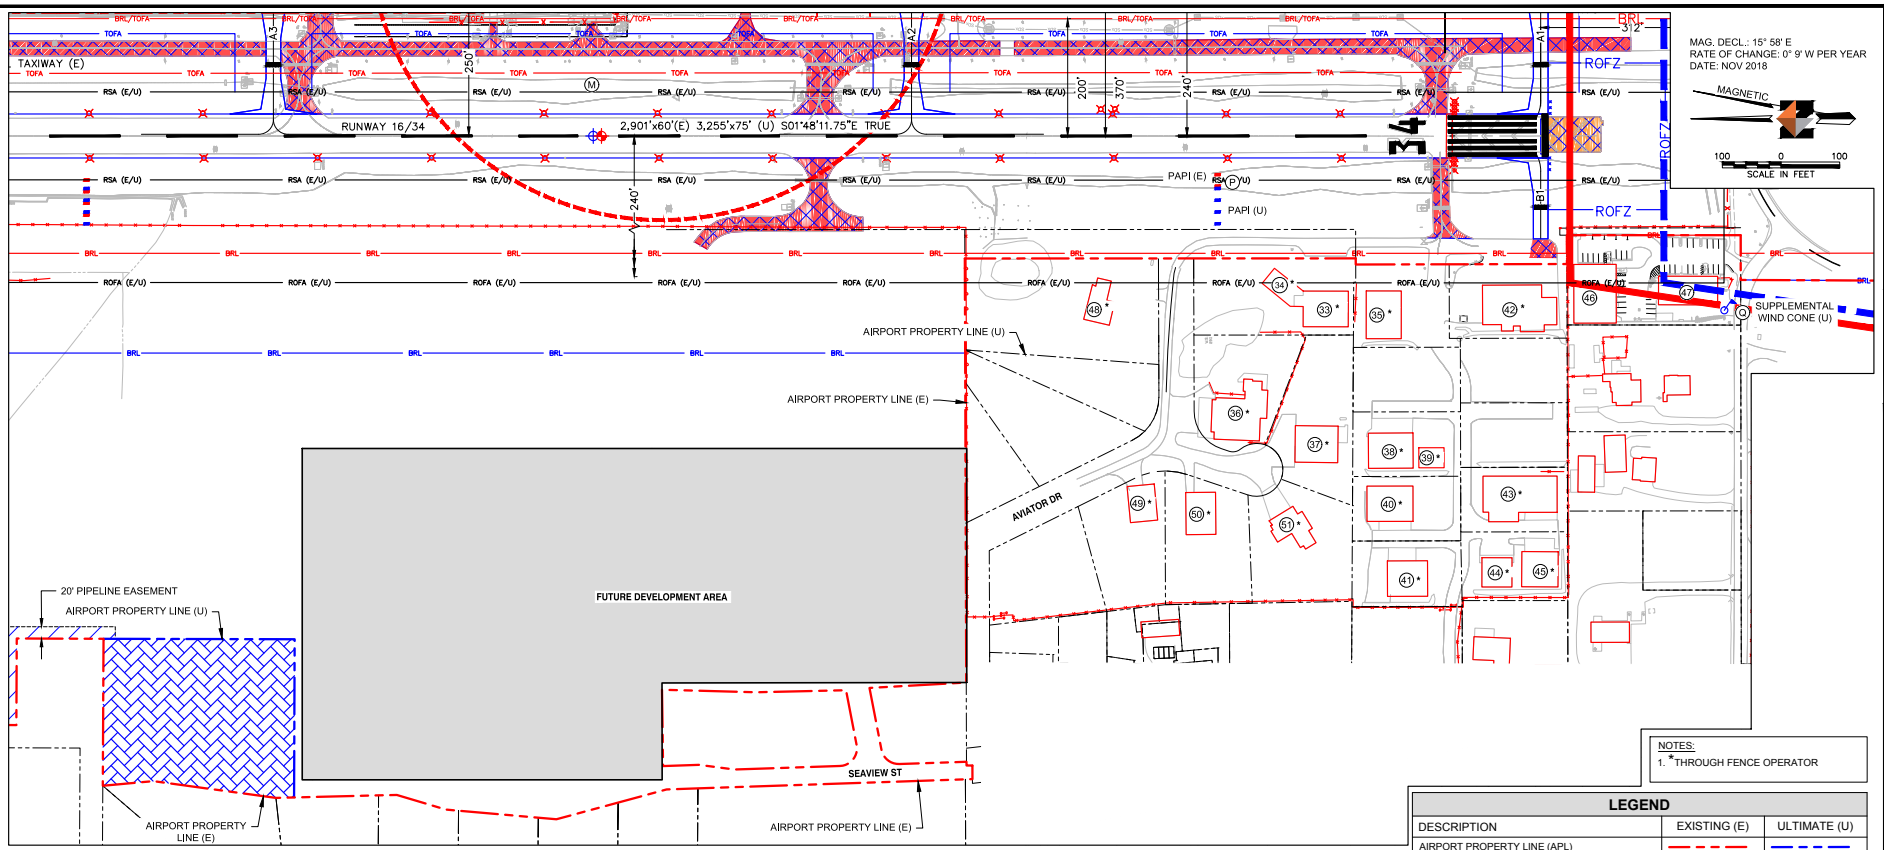

NOTES:
1. * THROUGH FENCE OPERATOR

BUILDING DATA TABLE

#	STRUCTURE	TOP ELEVATION (MSL)	DISPOSITION	#	STRUCTURE	TOP ELEVATION (MSL)	DISPOSITION
33	CONVENTIONAL COMMON HANGAR	60'	TO BE LIGHTED	45	CONVENTIONAL COMMON HANGAR	90'	TO REMAIN
34	HOUSE	45'	TO BE LIGHTED	46	MEDICAL	70'	TO BE LIGHTED
35	CONVENTIONAL COMMON HANGAR	60'	TO BE LIGHTED	47	MEDICAL	40'	TO BE LIGHTED
36	CONVENTIONAL COMMON HANGAR	60'	TO REMAIN	48	HANGAR	60'	TO BE LIGHTED
37	CONVENTIONAL COMMON HANGAR	65'	TO REMAIN	49	HANGAR	75'	TO REMAIN
38	CONVENTIONAL COMMON HANGAR	70'	TO REMAIN	50	HANGAR	80'	TO REMAIN
39	CONVENTIONAL COMMON HANGAR	70'	TO REMAIN	51	HANGAR	85	TO REMAIN
40	CONVENTIONAL COMMON HANGAR	75'	TO REMAIN				
41	CONVENTIONAL COMMON HANGAR	90'	TO REMAIN				
42	CONVENTIONAL COMMON HANGAR	60'	TO BE LIGHTED				
43	CONVENTIONAL COMMON HANGAR	100'	TO REMAIN				
44	CONVENTIONAL COMMON HANGAR	90'	TO REMAIN				

FACILITY KEY

	DESCRIPTION
◯	
N	PARKING LOT (32 STALLS)
P	PAPI
Q	SUPPLEMENTAL WIND CONE

SHEET NOTES:
1. ULTIMATE BUILDING RESTRICTION LINE (BRL) PROTECTS FOR 35' STRUCTURE.

LEGEND

DESCRIPTION	EXISTING (E)	ULTIMATE (U)
AIRPORT PROPERTY LINE (APL)		
PARCEL LINE		SAME
TAXIWAY OBJECT FREE AREA (TOFA)	TOFA	TOFA
BUILDING RESTRICTION LINE (BRL)	BRL	BRL
BARB FENCING/WILDLIFE FENCING		
CHAIN FENCING	BRL	BRL
RUNWAY SAFETY AREA (RSA)	RSA (E/U)	SAME
RUNWAY OBJECT FREE AREA (ROFA)	ROFA (E/U)	SAME
FUTURE REMOVAL	N/A	
PROPERTY / LAND SWAP AREA	N/A	
PIPELINE EASEMENT	N/A	
THRESHOLD LIGHTS		SAME
RUNWAY EDGE LIGHTS		SAME
AIRPORT REFERENCE POINT (ARP)		
AIRPORT BEACON		SAME
PRIMARY WIND CONE AND SEGMENTED CIRCLE		
SUPPLEMENTAL WIND CONE		
AIRCRAFT TIEDOWN		
AWOS		SAME
BUILDING / HANGAR		
TAXIWAY/AIRFIELD DEVELOPMENT		
RUNWAY DEVELOPMENT		
PAPI		

REVISIONS			
REV	DATE	DESCRIPTION	BY

SHEET INFO	
DESIGNED	RT
DRAWN	RT
CHECKED	ES
APPROVED	AH
LAST EDIT	11/20/20
PLOT DATE	11/20/20

DOWL
WWW.DOWL.COM

ORCAS ISLAND AIRPORT (ORS)
EASTSOUND, WASHINGTON
AIRPORT LAYOUT PLAN
TERMINAL AREA DRAWING
(WESTSIDE DEVELOPMENT)

PROJECT	76038.01
DATE	11/20/20

© DOWL 2017

SHEET 8
OF 11

\\DEN-FS\DEN-projects\23\76038-01\650CAD\Aviation\ALP\SC-AV-TA-76038-01.dwg PLOT DATE 2020-11-20 15:01 SAVED DATE 2020-11-20 14:02 USER: rtemplado